FilmL.A., Inc.
6255 W Sunset Blvd, 12th Floor
Hollywood, CA 90028
t: (213)977-8600 - f: (213)977-8601
www.filmla.com

Summary Information

Permit No: F00155464-A **Type of Permit:** FILMING **Release Date:** 09/06/2019

Production Company	LOCK AND KEY PRODUCTIONS
Insured Company Name	LOCK AND KEY PRODUCTIONS
Contact Phone No. 1	818-643-8707
Contact Phone No. 2	310-860-9914
Fax	310-860-0885
Address	9255 W SUNSET BLVD, SUITE 1100 LOS ANGELES, California 90069
Production Title	EXTREME MAKEOVER HOME EDITION
Type of Production	TV Reality

Producer	James Ring
Director	Steve Hryniewicz
1st AD	Lizzie MacPherson
Production Manager	Jeremy Mullen
FilmL.A. Coordinator	Naomi Kajiyama
Location Manager	Dustin Pulliam
Primary Phone	Mobile - 310-387-3750
Secondary Phone	
Location Assistant	Chris Larsen
Primary Phone	Mobile - 310-428-4685
Secondary Phone	

Fees

FILMLA NON-REFUNDABLE FILM PERMIT RIDER FEE	$111.00

Total Permit Fee $111.00

Number of Locations 2

NOT A PERMIT

FilmL.A., Inc.
6255 W Sunset Blvd, 12th Floor
Hollywood, CA 90028
t: (213)977-8600 - f: (213)977-8601
www.filmla.com

Summary Information — Location

Location 1 of 2

Permit Number F00155464-A
Production Company LOCK AND KEY PRODUCTIONS
Insured Company LOCK AND KEY PRODUCTIONS
Production Title EXTREME MAKEOVER HOME EDITION

Location Manager Dustin Pulliam
Primary Phone Mobile - 310-387-3750
Secondary Phone

Location Address 1600 W Imperial Hwy, Los Angeles, CA, 90047
Location Name LOS ANGELES SOUTHWEST COMMUNITY COLLEGE
Location Type School
Location Description LOS ANGELES SOUTHWEST COMMUNITY COLLEGE - LA COUNTY UNINCORPORATED
Film Dates 9/7/2019 - 9/7/2019 07:00 - 18:00 1 day
Open or Closed to the Public Closed
Generic Conditions **THE CONSUMPTION OF ALCOHOLIC BEVERAGES AND THE USE OF DRUGS, INCLUDING MARIJUANA, ON LOCATION BY ANY CAST, CREW, OR INVITED GUESTS IS STRICTLY PROHIBITED.**
*Certain service and personnel fees required by jurisdictional agencies are not collected by FilmL.A. Any such fees must be paid directly to the appropriate agency, and a separate invoice will be provided to the permittee.
All vehicles must be parked on private property
No cast or crew parking on area streets
No interference with merchant activity.
No interference with vehicular or pedestrian traffic

Equipment on Location

Type	Quantity
5 or 10 ton trucks	4
Cast/Crew vehicles	10
Catering Truck	2
Generator	2
Motor Homes	2
Picture vehicles	2
Portable restrooms	4
Stakebed Trucks	1
Trailers	2
Vans	2

Personnel on Location

Type	Quantity
Cast	5
Crew	75
Extras	100
LA County FSA assigned	1

Filming Activities Camera in car; Camera on sticks; Equipment on property; Exterior Dialogue; Exterior establishing shots; Exterior motion without sound; Handheld equipment; Driving shots on property; Drive ups & away on property;

Jurisdiction **Political:** Los Angeles County - Supervisor District 4 **Police:** Los Angeles County Sheriff **Fire:** Los Angeles County Fire Department
Thomas Guide **Page:** 703 **Grid:** J7
Approvals LOS ANGELES COUNTY PUBLIC WORKS - FINAL APPROVERS Linda Ayers
Coordinator Note 19-2301-14
Coordinator Note Drone activity pending drone insurance/documents
Coordinator Note Rider A obtains County approvals; releases location

Parking
Base Camp Location Type : Other Location — 1326 W Imperial Hwy, Los Angeles, CA, 90044
Crew Parking Location Type : Other Location — 1326 W Imperial Hwy, Los Angeles, CA, 90044

NOT A PERMIT

FilmL.A., Inc.
6255 W Sunset Blvd, 12th Floor
Hollywood, CA 90028
t: (213)977-8600 - f: (213)977-8601
www.filmla.com

Summary Information — Location

Permit Number F00155464-A
Production Company LOCK AND KEY PRODUCTIONS
Insured Company LOCK AND KEY PRODUCTIONS
Production Title EXTREME MAKEOVER HOME EDITION

Location Manager Dustin Pulliam
Primary Phone Mobile - 310-387-3750
Secondary Phone

Location Address 1418 W 124th St, Los Angeles, CA, 90047

Location Type Private Residence

Film Dates
9/4/2019 - 9/4/2019 09:30 - 18:00 1 day
9/7/2019 - 9/8/2019 07:00 - 22:00 2 days
9/10/2019 - 9/13/2019 07:00 - 22:00 4 days
9/17/2019 - 9/22/2019 07:00 - 22:00 6 days
9/26/2019 - 9/26/2019 07:00 - 22:00 1 day

Strike Dates 9/24/2019 - 9/25/2019 08:00 - 19:00

Open or Closed to the Public Closed

Generic Conditions
THE CONSUMPTION OF ALCOHOLIC BEVERAGES AND THE USE OF DRUGS, INCLUDING MARIJUANA, ON LOCATION BY ANY CAST, CREW, OR INVITED GUESTS IS STRICTLY PROHIBITED.
*Certain service and personnel fees required by jurisdictional agencies are not collected by FilmL.A. Any such fees must be paid directly to the appropriate agency, and a separate invoice will be provided to the permittee.
All travel lanes and bike lanes shall be closed per the WATCH manual.
Community Survey Obtained
Equipment staging and vehicles may park on one side of the street only.
Must contact local sheriff department ½ hour prior to any brandishing of weapons, gunfire, special effects, or aerial activity.
Must Maintain 5' Clearance on Sidewalks/Walkways
Must maintain local/emergency access
Must post "ROAD WORK AHEAD" signs, which must remain up until all activities on the roadway have been completed.
No cast or crew parking on area streets
Number of uniformed officers listed on the permit is a minimum requirement. Permittee remains responsible for deploying a sufficient number of uniformed officers to provide traffic and crowd control to ensure the safety of the film crew and the public.
Traffic control must be done in accordance w/MUTCD
Traffic Officers Required
Uniformed officers shall have a copy of the film permit in their possession and are required to confirm that all traffic control signage devices are in place.

Please see attached document Lock.Extreme.155464.124thFull.pdf

Equipment on Location

Type	Quantity
10 Ton Truck	4
5 or 10 ton trucks	2
Cast/Crew vehicles	5
Catering Truck	2
Generator	2
Modular Units	4
Motor Homes	4
Picture vehicles	1
Portable restrooms	10
Semi Trucks	1

Personnel on Location

Type	Quantity
Audience Members	125
Cast	5
Crew	70
LA County FSA assigned	1
Sheriff/CHP	2

NOT A PERMIT

FilmL.A., Inc.
6255 W Sunset Blvd, 12th Floor
Hollywood, CA 90028
t: (213)977-8600 - f: (213)977-8601
www.filmla.com

Summary Information — Location

Permit Number F00155464-A
Production Company LOCK AND KEY PRODUCTIONS
Insured Company LOCK AND KEY PRODUCTIONS
Production Title EXTREME MAKEOVER HOME EDITION

Location Manager Dustin Pulliam
Primary Phone Mobile - 310-387-3750
Secondary Phone

Stakebed Trucks	2
Trailers	2
Vans	3

Filming Activities Camera on sticks; Drive ups & away; Driving shots; Equipment across street; Equipment on property; Equipment on sidewalk & street; Equipment on sidewalk, in curb lane & across street; Exterior Dialogue; Exterior establishing shots; Handheld equipment; Interior and exterior dialogue; Intermittent pedestrian control; Intermittent traffic control - 2 minutes standard;

Jurisdiction **Political:** Los Angeles County - Supervisor District 2 **Police:** Los Angeles County Sheriff **Fire:** Los Angeles County Fire Department

Thomas Guide **Page:** 733 **Grid:** J1

Coordinator Note Equipment staging and vehicles may park on one side of the street only (except within DPW-approved full closures).
No steps from trailers, trucks or motorhomes may be facing road (except within DPW-approved full closures).

Coordinator Note On-going related construction activity 9/7-9/27

Coordinator Note 19-2301-159

Coordinator Note Additional notification fee due for revised/added date of 9/26 on 9/3

Coordinator Note Drone activity pending drone insurance/documents

Coordinator Note No production equipment/vehicles or activity in the public right-of-ways 9/5-9/6, 9/9, 9/14-16, 9/23, 9/24-25.

Coordinator Note Rider A revises number of approved vehicle parking at DWP lot

Parking

Base Camp 1326 W Imperial Hwy, Los Angeles, CA, 90044
Location Type : Other Location

Crew Parking 1326 W Imperial Hwy, Los Angeles, CA, 90044
Location Type : Other Location

Parking Notes
Additional crew parking for construction vehicles at LA DWP Property: Powerline lot located between W124th and W125th at Raymond Ave.
9/7 0800 hrs - 9/22 2000 hrs
Vehicle parking for 40 personal vehicles, 4 light towers
No film crew at this site (for construction crew only 20 to 40 people)
- If Crew Park, production is to keep a 20' clearance from the transmission towers.
- No aerial or boom equipment is permitted at the location.
- Nothing longer than 50 feet nor taller than 13 feet is permitted at the location.
- If downguys are present, production must mark each one (e.g. cone off, rope, etc) so that no harm may come to them.
- Production is to leave the property in a condition that is the same or better than when they arrived.
- Production should curtail noise levels if/when possible, in consideration of the neighbors.
- production has indicated it will not have any Base Camp vehicles (or non-crew park vehicles) on property. Production is approved to have light towers on property.
- Monitor (open/close): $50/hr x 2hr = $100

NOT A PERMIT

Permit #20015546-A

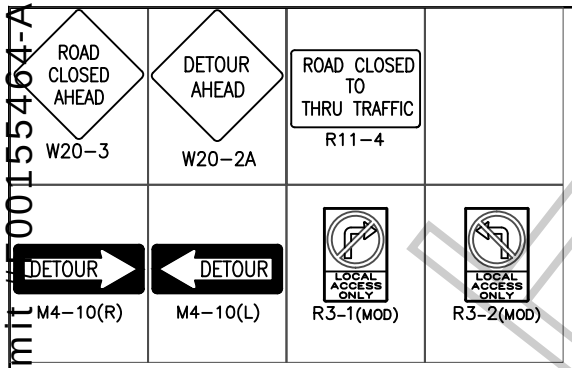

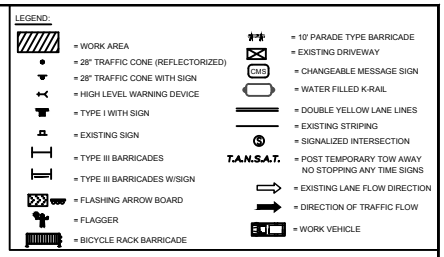
LEGEND:
= WORK AREA
= 28" TRAFFIC CONE (REFLECTORIZED)
= 28" TRAFFIC CONE WITH SIGN
= HIGH LEVEL WARNING DEVICE
= TYPE I WITH SIGN
= EXISTING SIGN
= TYPE III BARRICADES
= TYPE III BARRICADES W/SIGN
= FLASHING ARROW BOARD
= FLAGGER
= BICYCLE RACK BARRICADE
= 10' PARADE TYPE BARRICADE
= EXISTING DRIVEWAY
CMS
= CHANGEABLE MESSAGE SIGN
= WATER FILLED K-RAIL
= DOUBLE YELLOW LANE LINES
= EXISTING STRIPING
= SIGNALIZED INTERSECTION
T.A.N.S.A.T.
= POST TEMPORARY TOW AWAY NO STOPPING ANY TIME SIGNS
= EXISTING LANE FLOW DIRECTION
= DIRECTION OF TRAFFIC FLOW
= WORK VEHICLE

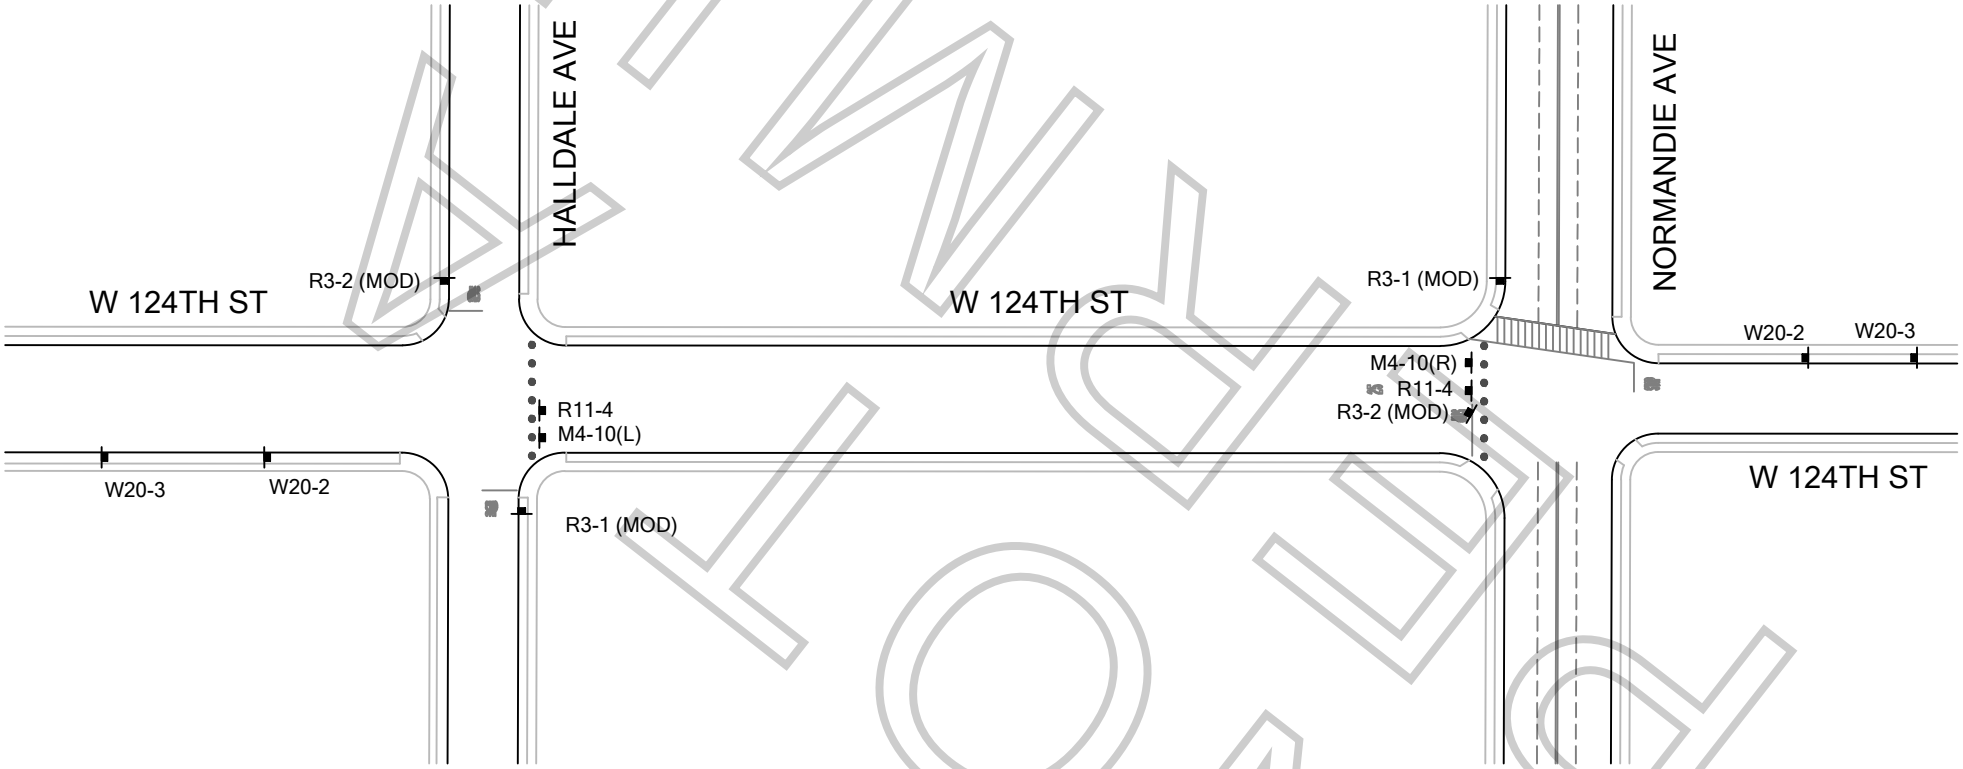

ALL TRAFFIC CONTROL WILL BE INSTALLED TO MEET OR EXCEED THE MUTCD AND WATCH MINIMUM REQUIREMENTS

WORK ZONE TRAFFIC CONTROL PLAN GENERAL NOTES

1. DATE/TIME: 9–7, 21, & 22–19 FROM 07:00 HOURS TO 22:00 HOURS
2. ALL SIGNING, STRIPING, AND TRAFFIC CONTROL DEVICES SHALL CONFORM TO THE (CURRENT) STATE OF CALIFORNIA DEPARTMENT OF TRANSPORTATION (CALTRANS) STANDARD PLANS AND STANDARD SPECIFICATIONS, CALIFORNIA MUTCD, AND ANY ADDENDUMS THERETO, AND AS SHOWN ON THESE PLANS, SYMBOLS AND ABBREVIATIONS USED ARE SHOWN ON CALTRANS STANDARD PLANS.
3. THERE WILL BE NO INTERFERENCE WITH TRAFFIC SIGNALS OR CROSSWALKS.
4. CONES WILL BE 28" MINIMUM HEIGHT AND HAVE REFLECTORIZED SLEEVES FOR NIGHT WORK.
5. POLICE WILL DIRECT TRAFFIC IF NECESSARY.

FILM L.A.:
NAOMI KAJIYAMA

TRAFFIC CONTROL FOR
LOCK AND KEY
"EXTREME MAKEOVER HOME EDITION"

LOCATION:
124TH ST BETWEEN NORMANDIE AVE AND HALLDALE AVE
FULL STREET CLOSURE
LOS ANGELES COUNTY, CALIFORNIA

CONTACT:
DUNSTIN PULLIAM
DUSTIN.PULLIAM@EMHE.TV
PHONE # 310.387.3750

JCL TRAFFIC SERVICES
2324 E. 8TH ST.
LOS ANGELES, CA 90021
PH: (213) 622-9775
FAX: (213)622-9780
C31-CA Lic # 805357

DATE	REVISIONS

TCP DRAFTER:	SCALE:
C. MORRIS	N.T.S.
SHEET: 1/1	DRAWING: 124TH ST (CLOSURE)